

Work Order ID 159851

Wednesday, April 19, 2017 11:29:48 AM

646.3713  
B159851

\*159851\*

Page 1

Item ID: 646.3713

Revision ID:

Item Name: Gusset

Start Date: 4/20/2017 Start Qty: 25.00

Required Date: 5/11/2017 Req'd Qty: 25.00

Reference: SCHEDULED/S

REV A

Accept

\*N900040100\*

Setup Start \*NS1\*

Stop \*NS2\*

Cust Item ID:

Customer:

Approvals: Process Plan: DAS 21 Date: APR 20 2017

QC: 9-89

Date:

Tooling:

Date:

SPC (Y/N):

Date:

Run Start \*NR1\*

Stop \*NR2\*

| Sequence ID/<br>Work Center ID | Operation<br>Description | Set Up/<br>Run Hours | Tool ID | Tool # | Plan<br>Code | Accept<br>Qty | Reject<br>Qty | Reject<br>Number | Insp.<br>Stamp |
|--------------------------------|--------------------------|----------------------|---------|--------|--------------|---------------|---------------|------------------|----------------|
|--------------------------------|--------------------------|----------------------|---------|--------|--------------|---------------|---------------|------------------|----------------|

| Draw Nbr | Revision Nbr |
|----------|--------------|
| 646.3700 | A            |

110

0.00

\*110\*

Waterjet

FLOW CNC Waterjet

Memo

1-Cut as per Dwg

Dwg Rev: A

Prog Rev: A

2-Deburr if necessary

0.54

28 DAS 46 17/04/21  
9-89

120

QC2- Inspect parts off machine FAI/FAIB

0.00

\*120\*

QC

Quality Control

Memo

0.25

28 DAS 46 17/04/21  
9-89

DQA: \_\_\_\_\_ Date: \_\_\_\_\_



## WORK ORDER NON-CONFORMANCE / UPDATE

QA Closed: \_\_\_\_\_ Date: \_\_\_\_\_

Work Order update only ☐

| |
|---|
| Work Order: _____<br><br>Part No. _____<br><br>NCR No. _____   |                                                            | <b>DISPOSITION</b><br><br>Rework <input type="checkbox"/><br>Scrap <input type="checkbox"/><br>Use-as-is <input type="checkbox"/><br>Suspected Unapproved <input type="checkbox"/> |                                               | <b>AGAINST DEPARTMENT/PROCESS</b><br><br><table style="width: 100%; border: none;"> <tr> <td style="border: none;">Skid-tube <input type="checkbox"/></td> <td style="border: none;">Cross tube <input type="checkbox"/></td> <td style="border: none;">Water Jet <input type="checkbox"/></td> <td style="border: none;">Engineering <input type="checkbox"/></td> </tr> <tr> <td style="border: none;">Machining <input type="checkbox"/></td> <td style="border: none;">Small Fab <input type="checkbox"/></td> <td style="border: none;">Prod. Eng. Coord. <input type="checkbox"/></td> <td style="border: none;">Quality <input type="checkbox"/></td> </tr> <tr> <td style="border: none;">Thermoforming <input type="checkbox"/></td> <td style="border: none;">Finishing <input type="checkbox"/></td> <td style="border: none;">Rec/Store/Packaging <input type="checkbox"/></td> <td style="border: none;">Other <input type="checkbox"/></td> </tr> <tr> <td style="border: none;">Large Fab <input type="checkbox"/></td> <td style="border: none;">Composite <input type="checkbox"/></td> <td style="border: none;">Supplier <input type="checkbox"/></td> <td></td> </tr> </table> |                                             |                                 |                                   |                                              |                                       | Skid-tube <input type="checkbox"/>     | Cross tube <input type="checkbox"/> | Water Jet <input type="checkbox"/>    | Engineering <input type="checkbox"/> | Machining <input type="checkbox"/> | Small Fab <input type="checkbox"/>       | Prod. Eng. Coord. <input type="checkbox"/>  | Quality <input type="checkbox"/>          | Thermoforming <input type="checkbox"/>    | Finishing <input type="checkbox"/> | Rec/Store/Packaging <input type="checkbox"/> | Other <input type="checkbox"/>               | Large Fab <input type="checkbox"/>  | Composite <input type="checkbox"/>           | Supplier <input type="checkbox"/>         | |
| Skid-tube <input type="checkbox"/>   | Cross tube <input type="checkbox"/>                        | Water Jet <input type="checkbox"/>   | Engineering <input type="checkbox"/>          | |
| Machining <input type="checkbox"/>   | Small Fab <input type="checkbox"/>                         | Prod. Eng. Coord. <input type="checkbox"/>   | Quality <input type="checkbox"/>              | |
| Thermoforming <input type="checkbox"/>   | Finishing <input type="checkbox"/>                         | Rec/Store/Packaging <input type="checkbox"/>   | Other <input type="checkbox"/>                | |
| Large Fab <input type="checkbox"/>   | Composite <input type="checkbox"/>                         | Supplier <input type="checkbox"/>   | |
| Date :   |                                                            | Step #:   |                                               | QTY Effective :   |                                             |                                 | MRB (QSI042) Approval             | |
| Description Work Order Deviation   |                                                            |   |                                               | Disposition   |                                             |                                 |                                   | Completed By                                 | |
|   |                                                            |   |                                               |   |                                             |                                 |                                   | Lead hand / Supervisor Approval Verification | |
|   |                                                            |   |                                               |   |                                             |                                 |                                   | QC / QA Coordinator Approval                 | |
| |
| Root Cause   |                                                            |   |                                               | FAULT CATEGORY   | |
| <table style="width: 100%; border: none;"> <tr><td style="border: none;">Environment <input type="checkbox"/></td><td style="border: none;">No Re-verification <input type="checkbox"/></td></tr> <tr><td style="border: none;">Design <input type="checkbox"/></td><td style="border: none;">Operator <input type="checkbox"/></td></tr> <tr><td style="border: none;">Doc/Data <input type="checkbox"/></td><td style="border: none;">Offset/Setup <input type="checkbox"/></td></tr> <tr><td style="border: none;">Equip/Tooling <input type="checkbox"/></td><td style="border: none;">Supplier <input type="checkbox"/></td></tr> <tr><td style="border: none;">Handling/Pre <input type="checkbox"/></td><td style="border: none;">Training <input type="checkbox"/></td></tr> <tr><td style="border: none;">Material <input type="checkbox"/></td><td style="border: none;">Use for Testing <input type="checkbox"/></td></tr> <tr><td style="border: none;">Internal Transport <input type="checkbox"/></td><td style="border: none;">Poor Information <input type="checkbox"/></td></tr> <tr><td style="border: none;">Tribal Knowledge <input type="checkbox"/></td><td style="border: none;">Rushing <input type="checkbox"/></td></tr> <tr><td style="border: none;">LOA <input type="checkbox"/></td><td style="border: none;">Product Improvement <input type="checkbox"/></td></tr> <tr><td style="border: none;">Substation <input type="checkbox"/></td><td style="border: none;">Process Improvement <input type="checkbox"/></td></tr> <tr><td style="border: none;">Past Expiry Date <input type="checkbox"/></td><td style="border: none;">Manufacturing Process <input type="checkbox"/></td></tr> <tr><td style="border: none;">Misidentified <input type="checkbox"/></td><td style="border: none;">Past Due <input type="checkbox"/></td></tr> </table> |                                                            |   |                                               | Environment <input type="checkbox"/>   | No Re-verification <input type="checkbox"/> | Design <input type="checkbox"/> | Operator <input type="checkbox"/> | Doc/Data <input type="checkbox"/>            | Offset/Setup <input type="checkbox"/> | Equip/Tooling <input type="checkbox"/> | Supplier <input type="checkbox"/>   | Handling/Pre <input type="checkbox"/> | Training <input type="checkbox"/>    | Material <input type="checkbox"/>  | Use for Testing <input type="checkbox"/> | Internal Transport <input type="checkbox"/> | Poor Information <input type="checkbox"/> | Tribal Knowledge <input type="checkbox"/> | Rushing <input type="checkbox"/>   | LOA <input type="checkbox"/>                 | Product Improvement <input type="checkbox"/> | Substation <input type="checkbox"/> | Process Improvement <input type="checkbox"/> | Past Expiry Date <input type="checkbox"/> | Manufacturing Process <input type="checkbox"/> | Misidentified <input type="checkbox"/> | Past Due <input type="checkbox"/> | <table style="width: 100%; border: none;"> <tr><td style="border: none;">Pressure/Forced <input type="checkbox"/></td><td style="border: none;">Temperature/Cure <input type="checkbox"/></td><td style="border: none;">Power Loss/Surge <input type="checkbox"/></td><td style="border: none;">Positioned Wrong <input type="checkbox"/></td></tr> <tr><td style="border: none;">Bending <input type="checkbox"/></td><td style="border: none;">Set-up <input type="checkbox"/></td><td style="border: none;">Folio/Program <input type="checkbox"/></td><td style="border: none;">Outside Dimensions <input type="checkbox"/></td></tr> <tr><td style="border: none;">Centre Not Concentric <input type="checkbox"/></td><td style="border: none;">BOM/Route <input type="checkbox"/></td><td style="border: none;">Grain <input type="checkbox"/></td><td style="border: none;">Over/Under tolerance <input type="checkbox"/></td></tr> <tr><td style="border: none;">Cracks <input type="checkbox"/></td><td style="border: none;">Broken/Damage/Defect <input type="checkbox"/></td><td style="border: none;">Weld <input type="checkbox"/></td><td style="border: none;">Part Incorrect <input type="checkbox"/></td></tr> <tr><td style="border: none;">Crimp/Kink/Ripple/Wave <input type="checkbox"/></td><td style="border: none;">Inspection Incomplete/Unqualified <input type="checkbox"/></td><td style="border: none;">Wrong Stock Pulled <input type="checkbox"/></td><td style="border: none;">Part Lost/Missing <input type="checkbox"/></td></tr> <tr><td style="border: none;">Cuffs <input type="checkbox"/></td><td style="border: none;">Contamination <input type="checkbox"/></td><td style="border: none;">Out of Sequence <input type="checkbox"/></td><td style="border: none;">Part Moved <input type="checkbox"/></td></tr> <tr><td style="border: none;">Crushing <input type="checkbox"/></td><td style="border: none;">Countersink <input type="checkbox"/></td><td style="border: none;">Off-set <input type="checkbox"/></td><td style="border: none;">Drawing <input type="checkbox"/></td></tr> <tr><td style="border: none;">Heat Treat <input type="checkbox"/></td><td style="border: none;">Cut Too Short <input type="checkbox"/></td><td style="border: none;">Mislabeled <input type="checkbox"/></td><td style="border: none;">Finish <input type="checkbox"/></td></tr> <tr><td style="border: none;">Wave/Twist in Tube <input type="checkbox"/></td><td style="border: none;">Instructions Incomplete/Unclear <input type="checkbox"/></td><td style="border: none;">Fit/Function <input type="checkbox"/></td><td style="border: none;">Misread <input type="checkbox"/></td></tr> <tr><td style="border: none;">Marks/Chatter <input type="checkbox"/></td><td style="border: none;">Drill Holes <input type="checkbox"/></td><td style="border: none;">Misaligned/off center <input type="checkbox"/></td><td style="border: none;">Turning Sequence <input type="checkbox"/></td></tr> </table> |  |  |  |  |  | Pressure/Forced <input type="checkbox"/> | Temperature/Cure <input type="checkbox"/> | Power Loss/Surge <input type="checkbox"/> | Positioned Wrong <input type="checkbox"/> | Bending <input type="checkbox"/> | Set-up <input type="checkbox"/> | Folio/Program <input type="checkbox"/> | Outside Dimensions <input type="checkbox"/> | Centre Not Concentric <input type="checkbox"/> | BOM/Route <input type="checkbox"/> | Grain <input type="checkbox"/> | Over/Under tolerance <input type="checkbox"/> | Cracks <input type="checkbox"/> | Broken/Damage/Defect <input type="checkbox"/> | Weld <input type="checkbox"/> | Part Incorrect <input type="checkbox"/> | Crimp/Kink/Ripple/Wave <input type="checkbox"/> | Inspection Incomplete/Unqualified <input type="checkbox"/> | Wrong Stock Pulled <input type="checkbox"/> | Part Lost/Missing <input type="checkbox"/> | Cuffs <input type="checkbox"/> | Contamination <input type="checkbox"/> | Out of Sequence <input type="checkbox"/> | Part Moved <input type="checkbox"/> | Crushing <input type="checkbox"/> | Countersink <input type="checkbox"/> | Off-set <input type="checkbox"/> | Drawing <input type="checkbox"/> | Heat Treat <input type="checkbox"/> | Cut Too Short <input type="checkbox"/> | Mislabeled <input type="checkbox"/> | Finish <input type="checkbox"/> | Wave/Twist in Tube <input type="checkbox"/> | Instructions Incomplete/Unclear <input type="checkbox"/> | Fit/Function <input type="checkbox"/> | Misread <input type="checkbox"/> | Marks/Chatter <input type="checkbox"/> | Drill Holes <input type="checkbox"/> | Misaligned/off center <input type="checkbox"/> | Turning Sequence <input type="checkbox"/> |
| Environment <input type="checkbox"/>   | No Re-verification <input type="checkbox"/>                | |
| Design <input type="checkbox"/>   | Operator <input type="checkbox"/>                          | |
| Doc/Data <input type="checkbox"/>   | Offset/Setup <input type="checkbox"/>                      | |
| Equip/Tooling <input type="checkbox"/>   | Supplier <input type="checkbox"/>                          | |
| Handling/Pre <input type="checkbox"/>   | Training <input type="checkbox"/>                          | |
| Material <input type="checkbox"/>   | Use for Testing <input type="checkbox"/>                   | |
| Internal Transport <input type="checkbox"/>   | Poor Information <input type="checkbox"/>                  | |
| Tribal Knowledge <input type="checkbox"/>   | Rushing <input type="checkbox"/>                           | |
| LOA <input type="checkbox"/>   | Product Improvement <input type="checkbox"/>               | |
| Substation <input type="checkbox"/>   | Process Improvement <input type="checkbox"/>               | |
| Past Expiry Date <input type="checkbox"/>   | Manufacturing Process <input type="checkbox"/>             | |
| Misidentified <input type="checkbox"/>   | Past Due <input type="checkbox"/>                          | |
| Pressure/Forced <input type="checkbox"/>   | Temperature/Cure <input type="checkbox"/>                  | Power Loss/Surge <input type="checkbox"/>   | Positioned Wrong <input type="checkbox"/>     | |
| Bending <input type="checkbox"/>   | Set-up <input type="checkbox"/>                            | Folio/Program <input type="checkbox"/>   | Outside Dimensions <input type="checkbox"/>   | |
| Centre Not Concentric <input type="checkbox"/>   | BOM/Route <input type="checkbox"/>                         | Grain <input type="checkbox"/>   | Over/Under tolerance <input type="checkbox"/> | |
| Cracks <input type="checkbox"/>   | Broken/Damage/Defect <input type="checkbox"/>              | Weld <input type="checkbox"/>   | Part Incorrect <input type="checkbox"/>       | |
| Crimp/Kink/Ripple/Wave <input type="checkbox"/>   | Inspection Incomplete/Unqualified <input type="checkbox"/> | Wrong Stock Pulled <input type="checkbox"/>   | Part Lost/Missing <input type="checkbox"/>    | |
| Cuffs <input type="checkbox"/>   | Contamination <input type="checkbox"/>                     | Out of Sequence <input type="checkbox"/>   | Part Moved <input type="checkbox"/>           | |
| Crushing <input type="checkbox"/>   | Countersink <input type="checkbox"/>                       | Off-set <input type="checkbox"/>   | Drawing <input type="checkbox"/>              | |
| Heat Treat <input type="checkbox"/>   | Cut Too Short <input type="checkbox"/>                     | Mislabeled <input type="checkbox"/>   | Finish <input type="checkbox"/>               | |
| Wave/Twist in Tube <input type="checkbox"/>   | Instructions Incomplete/Unclear <input type="checkbox"/>   | Fit/Function <input type="checkbox"/>   | Misread <input type="checkbox"/>              | |
| Marks/Chatter <input type="checkbox"/>   | Drill Holes <input type="checkbox"/>                       | Misaligned/off center <input type="checkbox"/>   | Turning Sequence <input type="checkbox"/>     | |
| OTHER :   | |

**\*159851\***

Wednesday, April 19, 2017 11:29:48 AM

**\*N900040100\***

Setup Start \*NS1\*

Stop \*NS2\*

**\*25\***

**Cust Item ID:**

**\*25\***

**Customer:**

**Reference:** SCHEDULED/S

Run Start \*NR1\*

**Approvals:**      **Process Plan:**                      **Date:**                      **Tooling:**                      **Date:**

Stop **\*NR2\***

QC: \_\_\_\_\_ Date: \_\_\_\_\_ SPC (Y/N): \_\_\_\_\_ Date: \_\_\_\_\_

**Insp.  
Stamp**

**\*130\***

0.50

DAS

38

9-89

APR 25 2017 9-89

0.29

**\*140\***

1.20

**DAS  
30  
9-89**

**30**  
**9-89**

APR 26 2017

0.00

**\*150\***

0.50

## Quality Control

DAS  
38  
~~9-88~~

APR 27 2017

DQA: \_\_\_\_\_ Date: \_\_\_\_\_



## WORK ORDER NON-CONFORMANCE / UPDATE

QA Closed: \_\_\_\_\_ Date: \_\_\_\_\_

Work Order update only ☐

|   |  |   |  |   |  |  |                       |                                              |  |
|---|--|---|--|---|--|--|-----------------------|----------------------------------------------|--|
| Work Order: _____<br><br>Part No. _____<br><br>NCR No. _____   |  | <b>DISPOSITION</b><br><br><div style="display: flex; justify-content: space-between;"> <div>             Rework <input type="checkbox"/><br/>             Scrap <input type="checkbox"/><br/>             Use-as-is <input type="checkbox"/><br/>             Suspected Unapproved <input type="checkbox"/> </div> </div>   |  | <b>AGAINST DEPARTMENT/PROCESS</b><br><br><div style="display: flex; justify-content: space-between;"> <div>             Skid-tube <input type="checkbox"/><br/>             Machining <input type="checkbox"/><br/>             Thermoforming <input type="checkbox"/><br/>             Large Fab <input type="checkbox"/> </div> <div>             Cross tube <input type="checkbox"/><br/>             Small Fab <input type="checkbox"/><br/>             Finishing <input type="checkbox"/><br/>             Composite <input type="checkbox"/> </div> <div>             Water Jet <input type="checkbox"/><br/>             Prod. Eng. Coord. <input type="checkbox"/><br/>             Rec/Store/Packaging <input type="checkbox"/><br/>             Supplier <input type="checkbox"/> </div> <div>             Engineering <input type="checkbox"/><br/>             Quality <input type="checkbox"/><br/>             Other <input type="checkbox"/> </div> </div> |  |  |                       |                                              |  |
| Date :   |  | Step #:   |  | QTY Effective :   |  |  | MRB (QS1042) Approval |                                              |  |
| Description Work Order Deviation   |  |   |  | Disposition   |  |  |                       | Completed By                                 |  |
|   |  |   |  |   |  |  |                       | Lead hand / Supervisor Approval Verification |  |
|   |  |   |  |   |  |  |                       | QC / QA Coordinator Approval                 |  |
|   |  |   |  |   |  |  |                       |                                              |  |
| <b>Root Cause</b><br><div style="display: flex; justify-content: space-between;"> <div>             Environment <input type="checkbox"/><br/>             Design <input type="checkbox"/><br/>             Doc/Data <input type="checkbox"/><br/>             Equip/Tooling <input type="checkbox"/><br/>             Handling/Pre <input type="checkbox"/><br/>             Material <input type="checkbox"/><br/>             Internal Transport <input type="checkbox"/><br/>             Tribal Knowledge <input type="checkbox"/><br/>             LOA <input type="checkbox"/><br/>             Substation <input type="checkbox"/><br/>             Past Expiry Date <input type="checkbox"/><br/>             Misidentified <input type="checkbox"/> </div> <div>             No Re-verification <input type="checkbox"/><br/>             Operator <input type="checkbox"/><br/>             Offset/Setup <input type="checkbox"/><br/>             Supplier <input type="checkbox"/><br/>             Training <input type="checkbox"/><br/>             Use for Testing <input type="checkbox"/><br/>             Poor Information <input type="checkbox"/><br/>             Rushing <input type="checkbox"/><br/>             Product Improvement <input type="checkbox"/><br/>             Process Improvement <input type="checkbox"/><br/>             Manufacturing Process <input type="checkbox"/><br/>             Past Due <input type="checkbox"/> </div> </div> |  | <b>FAULT CATEGORY</b><br><div style="display: flex; justify-content: space-between;"> <div>             Pressure/Forced <input type="checkbox"/><br/>             Bending <input type="checkbox"/><br/>             Centre Not Concentric <input type="checkbox"/><br/>             Cracks <input type="checkbox"/><br/>             Crimp/Kink/Ripple/Wave <input type="checkbox"/><br/>             Cuffs <input type="checkbox"/><br/>             Crushing <input type="checkbox"/><br/>             Heat Treat <input type="checkbox"/><br/>             Wave/Twist in Tube <input type="checkbox"/><br/>             Marks/Chatter <input type="checkbox"/> </div> <div>             Temperature/Cure <input type="checkbox"/><br/>             Set-up <input type="checkbox"/><br/>             BOM/Route <input type="checkbox"/><br/>             Broken/Damage/Defect <input type="checkbox"/><br/>             Inspection Incomplete/Unqualified <input type="checkbox"/><br/>             Contamination <input type="checkbox"/><br/>             Countersink <input type="checkbox"/><br/>             Cut Too Short <input type="checkbox"/><br/>             Instructions Incomplete/Unclear <input type="checkbox"/><br/>             Drill Holes <input type="checkbox"/> </div> <div>             Power Loss/Surge <input type="checkbox"/><br/>             Folio/Program <input type="checkbox"/><br/>             Grain <input type="checkbox"/><br/>             Weld <input type="checkbox"/><br/>             Wrong Stock Pulled <input type="checkbox"/><br/>             Out of Sequence <input type="checkbox"/><br/>             Off-set <input type="checkbox"/><br/>             Mislabeled <input type="checkbox"/><br/>             Fit/Function <input type="checkbox"/><br/>             Misaligned/off center <input type="checkbox"/> </div> <div>             Positioned Wrong <input type="checkbox"/><br/>             Outside Dimensions <input type="checkbox"/><br/>             Over/Under tolerance <input type="checkbox"/><br/>             Part Incorrect <input type="checkbox"/><br/>             Part Lost/Missing <input type="checkbox"/><br/>             Part Moved <input type="checkbox"/><br/>             Drawing <input type="checkbox"/><br/>             Finish <input type="checkbox"/><br/>             Misread <input type="checkbox"/><br/>             Turning Sequence <input type="checkbox"/> </div> </div> |  |   |  |  |                       |                                              |  |
| <input type="checkbox"/> OTHER : _____   |  |   |  |   |  |  |                       |                                              |  |

**Work Order ID 159851****\*159851\***

Page 3

Wednesday, April 19, 2017 11:29:48 AM

Item ID: 646.3713 Accept **\*N900040100\*** Setup Start **\*NS1\***  
Revision ID: Stop **\*NS2\***  
Item Name: Gusset  
Start Date: 4/20/2017 Start Qty: 25.00 **\*25\*** Cust Item ID:  
Required Date: 5/11/2017 Req'd Qty: 25.00 **\*25\*** Customer:  
Reference: SCHEDULED/S

Approvals: Process Plan: \_\_\_\_\_ Date: \_\_\_\_\_ Tooling: \_\_\_\_\_ Date: \_\_\_\_\_ Run Start **\*NR1\***  
QC: \_\_\_\_\_ Date: \_\_\_\_\_ SPC (Y/N): \_\_\_\_\_ Date: \_\_\_\_\_ Stop **\*NR2\***

| Sequence ID/<br>Work Center ID | Operation<br>Description                      | Set Up/<br>Run Hours | Tool ID | Tool # | Plan<br>Code | Accept<br>Qty | Reject<br>Qty | Reject<br>Number | Insp.<br>Stamp    |
|--------------------------------|-----------------------------------------------|----------------------|---------|--------|--------------|---------------|---------------|------------------|-------------------|
| 160                            | Outsource process-Anodize per QSI017 4.1.10.1 | 0.00                 |         |        |              |               |               |                  |                   |
| <b>*160*</b>                   |                                               |                      |         |        |              | 28            | MAY 02 2017   |                  | DAS<br>13<br>8-89 |

Outsource4

Outsource process - Anodize

**Memo**Issue P/O to ATG : 36166

1- Black Anodize as per Dwg 646.3700

2- PRIME AS PER DWG, SEE NOTE #2

Certification of Comformity is required

|     |                                            |      |  |  |  |  |  |  |  |
|-----|--------------------------------------------|------|--|--|--|--|--|--|--|
| 170 | Receive & Inspect for Damage & Mat'l Certs | 0.00 |  |  |  |  |  |  |  |
|-----|--------------------------------------------|------|--|--|--|--|--|--|--|

**\*170\***

Packaging

Packaging

**Memo**

0.50

27x SP17-600

|     |                                               |      |  |  |  |  |  |  |  |
|-----|-----------------------------------------------|------|--|--|--|--|--|--|--|
| 180 | QC5- Inspect part completeness to step on W/O | 0.00 |  |  |  |  |  |  |  |
|-----|-----------------------------------------------|------|--|--|--|--|--|--|--|

**\*180\***

QC

Quality Control

**Memo**

0.50

27

DAS  
38  
9-89

JUN 21 2017

2.3 mils thickness primer

DQA: \_\_\_\_\_ Date: \_\_\_\_\_



## WORK ORDER NON-CONFORMANCE / UPDATE

QA Closed: \_\_\_\_\_ Date: \_\_\_\_\_

Work Order update only ☐

|   |   |   |   |   |   |  |  |   |  |
|---|---|---|---|---|---|--|--|---|--|
| Work Order: _____<br><br>Part No. _____<br><br>NCR No. _____   |   | <b>DISPOSITION</b><br><br>Rework <input type="checkbox"/><br>Scrap <input type="checkbox"/><br>Use-as-is <input type="checkbox"/><br>Suspected Unapproved <input type="checkbox"/>   |   | <b>AGAINST DEPARTMENT/PROCESS</b><br><br><div style="display: flex; justify-content: space-between;"> <div>             Skid-tube <input type="checkbox"/><br/>             Machining <input type="checkbox"/><br/>             Thermoforming <input type="checkbox"/><br/>             Large Fab <input type="checkbox"/> </div> <div>             Cross tube <input type="checkbox"/><br/>             Small Fab <input type="checkbox"/><br/>             Finishing <input type="checkbox"/><br/>             Composite <input type="checkbox"/> </div> <div>             Water Jet <input type="checkbox"/><br/>             Prod. Eng. Coord. <input type="checkbox"/><br/>             Rec/Store/Packaging <input type="checkbox"/><br/>             Supplier <input type="checkbox"/> </div> <div>             Engineering <input type="checkbox"/><br/>             Quality <input type="checkbox"/><br/>             Other <input type="checkbox"/> </div> </div> |   |  |  |   |  |
| Date :   |   | Step #:   |   | QTY Effective :   |   |  |  | MRB (QSI042) Approval                                                                                              |  |
| Description Work Order Deviation   |   |   |   | Disposition   |   |  |  | Completed By<br><br><br>Lead hand / Supervisor<br>Approval Verification<br><br><br>QC / QA Coordinator<br>Approval |  |
|   |   |   |   |   |   |  |  |   |  |
|   |   |   |   |   |   |  |  |   |  |
| Root Cause   |   | FAULT CATEGORY   |   |   |   |  |  |   |  |
| Environment <input type="checkbox"/><br>Design <input type="checkbox"/><br>Doc/Data <input type="checkbox"/><br>Equip/Tooling <input type="checkbox"/><br>Handling/Pre <input type="checkbox"/><br>Material <input type="checkbox"/><br>Internal Transport <input type="checkbox"/><br>Tribal Knowledge <input type="checkbox"/><br>LOA <input type="checkbox"/><br>Substation <input type="checkbox"/><br>Past Expiry Date <input type="checkbox"/><br>Misidentified <input type="checkbox"/> | No Re-verification <input type="checkbox"/><br>Operator <input type="checkbox"/><br>Offset/Setup <input type="checkbox"/><br>Supplier <input type="checkbox"/><br>Training <input type="checkbox"/><br>Use for Testing <input type="checkbox"/><br>Poor Information <input type="checkbox"/><br>Rushing <input type="checkbox"/><br>Product Improvement <input type="checkbox"/><br>Process Improvement <input type="checkbox"/><br>Manufacturing Process <input type="checkbox"/><br>Past Due <input type="checkbox"/> | Pressure/Forced <input type="checkbox"/><br>Bending <input type="checkbox"/><br>Centre Not Concentric <input type="checkbox"/><br>Cracks <input type="checkbox"/><br>Crimp/Kink/Ripple/Wave <input type="checkbox"/><br>Cuffs <input type="checkbox"/><br>Crushing <input type="checkbox"/><br>Heat Treat <input type="checkbox"/><br>Wave/Twist in Tube <input type="checkbox"/><br>Marks/Chatter <input type="checkbox"/> | Temperature/Cure <input type="checkbox"/><br>Set-up <input type="checkbox"/><br>BOM/Route <input type="checkbox"/><br>Broken/Damage/Defect <input type="checkbox"/><br>Inspection Incomplete/Unqualified <input type="checkbox"/><br>Contamination <input type="checkbox"/><br>Countersink <input type="checkbox"/><br>Cut Too Short <input type="checkbox"/><br>Instructions Incomplete/Unclear <input type="checkbox"/><br>Drill Holes <input type="checkbox"/> | Power Loss/Surge <input type="checkbox"/><br>Folio/Program <input type="checkbox"/><br>Grain <input type="checkbox"/><br>Weld <input type="checkbox"/><br>Wrong Stock Pulled <input type="checkbox"/><br>Out of Sequence <input type="checkbox"/><br>Off-set <input type="checkbox"/><br>Mislabeled <input type="checkbox"/><br>Fit/Function <input type="checkbox"/><br>Misaligned/off center <input type="checkbox"/>   | Positioned Wrong <input type="checkbox"/><br>Outside Dimensions <input type="checkbox"/><br>Over/Under tolerance <input type="checkbox"/><br>Part Incorrect <input type="checkbox"/><br>Part Lost/Missing <input type="checkbox"/><br>Part Moved <input type="checkbox"/><br>Drawing <input type="checkbox"/><br>Finish <input type="checkbox"/><br>Misread <input type="checkbox"/><br>Turning Sequence <input type="checkbox"/> |  |  |   |  |
|   |   | OTHER :   |   |   |   |  |  |   |  |

**Work Order ID 159851**

Wednesday, April 19, 2017 11:29:48 AM

**\*159851\***

Page 4

Item ID: 646.3713 Accept **\*N900040100\*** Setup Start **\*NS1\***  
Revision ID: Stop **\*NS2\***  
Item Name: Gusset  
Start Date: 4/20/2017 Start Qty: 25.00 **\*25\*** Cust Item ID:  
Required Date: 5/11/2017 Req'd Qty: 25.00 **\*25\*** Customer:  
Reference: SCHEDULED/S

Approvals: Process Plan: \_\_\_\_\_ Date: \_\_\_\_\_ Tooling: \_\_\_\_\_ Date: \_\_\_\_\_ Run Start **\*NR1\***  
QC: \_\_\_\_\_ Date: \_\_\_\_\_ SPC (Y/N): \_\_\_\_\_ Date: \_\_\_\_\_ Stop **\*NR2\***

| Sequence ID/<br>Work Center ID | Operation<br>Description                                           | Set Up/<br>Run Hours | Tool ID | Tool # | Plan<br>Code | Accept<br>Qty | Reject<br>Qty | Reject<br>Number | Insp.<br>Stamp     |
|--------------------------------|--------------------------------------------------------------------|----------------------|---------|--------|--------------|---------------|---------------|------------------|--------------------|
| 210                            | Identify as per dwg & Stock Location: <u>CH05</u>                  | 0.00                 |         |        |              | <u>28</u>     | <u>6</u>      | <u>9-89</u>      | <u>JUN 21 2017</u> |
| <b>*210*</b>                   |                                                                    |                      |         |        |              |               |               |                  |                    |
| Packaging                      | Memo                                                               | 0.25                 |         |        |              |               |               |                  |                    |
| Packaging                      | ***IDENTIFY AS PER APICAL MPP-120 BY STAMPING THE P# AND<br>REV*** |                      |         |        |              |               |               |                  |                    |
| 220                            | QC21- Final Inspection - Work Order Release                        | 0.00                 |         |        |              |               |               |                  |                    |
| <b>*220*</b>                   |                                                                    |                      |         |        |              |               |               |                  |                    |
| QC                             | Memo                                                               | 2.50                 |         |        |              |               |               |                  | <u>17/6/27/17</u>  |
| Quality Control                |                                                                    |                      |         |        |              |               |               |                  |                    |

JUN 22 2017

DQA: \_\_\_\_\_ Date: \_\_\_\_\_



## WORK ORDER NON-CONFORMANCE / UPDATE

QA Closed: \_\_\_\_\_ Date: \_\_\_\_\_

Work Order update only ☐

|   |   |   |   |   |   |                                  |  |                                                 |
|---|---|---|---|---|---|----------------------------------|--|-------------------------------------------------|
| Work Order: _____<br><br>Part No. _____<br><br>NCR No. _____   |   | <b>DISPOSITION</b><br><br><div style="display: flex; justify-content: space-between;"> <div>             Rework <input type="checkbox"/><br/>             Scrap <input type="checkbox"/><br/>             Use-as-is <input type="checkbox"/><br/>             Suspected Unapproved <input type="checkbox"/> </div> <div>             Skid-tube <input type="checkbox"/><br/>             Machining <input type="checkbox"/><br/>             Thermoforming <input type="checkbox"/><br/>             Large Fab <input type="checkbox"/> </div> <div>             Cross tube <input type="checkbox"/><br/>             Small Fab <input type="checkbox"/><br/>             Finishing <input type="checkbox"/><br/>             Composite <input type="checkbox"/> </div> <div>             Water Jet <input type="checkbox"/><br/>             Prod. Eng. Coord. <input type="checkbox"/><br/>             Rec/Store/Packaging <input type="checkbox"/><br/>             Supplier <input type="checkbox"/> </div> <div>             Engineering <input type="checkbox"/><br/>             Quality <input type="checkbox"/><br/>             Other <input type="checkbox"/> </div> </div> |   | <b>AGAINST DEPARTMENT/PROCESS</b>   |   |                                  |  |                                                 |
| Date :   |   | Step #:   |   | QTY Effective :   |   | MRB (QS1042) Approval            |  |                                                 |
| Description Work Order Deviation   |   |   |   | Disposition   |   |                                  |  |                                                 |
|   |   |   |   |   |   |                                  |  | Completed By                                    |
|   |   |   |   |   |   |                                  |  | Lead hand / Supervisor<br>Approval Verification |
|   |   |   |   |   |   |                                  |  | QC / QA Coordinator<br>Approval                 |
| Root Cause   |   | FAULT CATEGORY   |   |   |   |                                  |  |                                                 |
| Environment <input type="checkbox"/><br>Design <input type="checkbox"/><br>Doc/Data <input type="checkbox"/><br>Equip/Tooling <input type="checkbox"/><br>Handling/Pre <input type="checkbox"/><br>Material <input type="checkbox"/><br>Internal Transport <input type="checkbox"/><br>Tribal Knowledge <input type="checkbox"/><br>LOA <input type="checkbox"/><br>Substation <input type="checkbox"/><br>Past Expiry Date <input type="checkbox"/><br>Misidentified <input type="checkbox"/> | No Re-verification <input type="checkbox"/><br>Operator <input type="checkbox"/><br>Offset/Setup <input type="checkbox"/><br>Supplier <input type="checkbox"/><br>Training <input type="checkbox"/><br>Use for Testing <input type="checkbox"/><br>Poor Information <input type="checkbox"/><br>Rushing <input type="checkbox"/><br>Product Improvement <input type="checkbox"/><br>Process Improvement <input type="checkbox"/><br>Manufacturing Process <input type="checkbox"/><br>Past Due <input type="checkbox"/> | Pressure/Forced <input type="checkbox"/><br>Bending <input type="checkbox"/><br>Centre Not Concentric <input type="checkbox"/><br>Cracks <input type="checkbox"/><br>Crimp/Kink/Ripple/Wave <input type="checkbox"/><br>Cuffs <input type="checkbox"/><br>Crushing <input type="checkbox"/><br>Heat Treat <input type="checkbox"/><br>Wave/Twist in Tube <input type="checkbox"/><br>Marks/Chatter <input type="checkbox"/>   | Temperature/Cure <input type="checkbox"/><br>Set-up <input type="checkbox"/><br>BOM/Route <input type="checkbox"/><br>Broken/Damage/Defect <input type="checkbox"/><br>Inspection Incomplete/Unqualified <input type="checkbox"/><br>Contamination <input type="checkbox"/><br>Countersink <input type="checkbox"/><br>Cut Too Short <input type="checkbox"/><br>Instructions Incomplete/Unclear <input type="checkbox"/><br>Drill Holes <input type="checkbox"/> | Power Loss/Surge <input type="checkbox"/><br>Folio/Program <input type="checkbox"/><br>Grain <input type="checkbox"/><br>Weld <input type="checkbox"/><br>Wrong Stock Pulled <input type="checkbox"/><br>Out of Sequence <input type="checkbox"/><br>Off-set <input type="checkbox"/><br>Mislabeled <input type="checkbox"/><br>Fit/Function <input type="checkbox"/><br>Misaligned/off center <input type="checkbox"/> | Positioned Wrong <input type="checkbox"/><br>Outside Dimensions <input type="checkbox"/><br>Over/Under tolerance <input type="checkbox"/><br>Part Incorrect <input type="checkbox"/><br>Part Lost/Missing <input type="checkbox"/><br>Part Moved <input type="checkbox"/><br>Drawing <input type="checkbox"/><br>Finish <input type="checkbox"/><br>Misread <input type="checkbox"/><br>Turning Sequence <input type="checkbox"/> | OTHER : <input type="checkbox"/> |  |                                                 |



# Picklist Print

Wednesday, April 19, 2017 11:29:48 AM

Page 1

Work Order ID: 159851

**\*159851\***

Parent Item: 646.3713

**\*646 3713\***

Parent Item Name: Gusset

Start Date: 4/20/2017

Required Date: 5/11/2017

Start Qty: 25.00

Required Qty: 25.00

Comments: IPP REV:A 12.10.22 NEW ISSUE DD VERF:JLM

| Component Item ID/<br>Item Name | Replacement<br>Item ID | Mfg/<br>Purch | Bin<br>Item | Primary<br>Location | Last<br>Location | Route<br>Seq ID | Unit of<br>Measure | Qty on<br>Hand | Qty per Kit | Total<br>Qty | Qty<br>Issued     | Date<br>Issued | Status |  |  |
|---------------------------------|------------------------|---------------|-------------|---------------------|------------------|-----------------|--------------------|----------------|-------------|--------------|-------------------|----------------|--------|--|--|
| M6061T6S.063                    |                        | Purchased     | No          |                     |                  | 110             | sf                 | 240.9460       | 0.299       | 7.86842      |                   |                |        |  |  |
|                                 |                        |               |             |                     |                  |                 |                    |                | **          |              | DAS<br>46<br>8-89 | 17/04/21       |        |  |  |
| <b>*M6061T6S 063*</b>           |                        |               |             |                     |                  |                 |                    |                |             |              |                   |                |        |  |  |
| 6061-T6 .063 Sheet              |                        |               |             |                     |                  |                 |                    |                |             |              |                   |                |        |  |  |

Location

Loc Qty

Loc Code

MAT021

240.946

M134604

68.17

M134830

2.456

M136251

31.9

M136790

9.9

M136896

18.8

M137041

59.72

M137175

50

12

DQA: \_\_\_\_\_ Date: \_\_\_\_\_



## WORK ORDER NON-CONFORMANCE / UPDATE

QA Closed: \_\_\_\_\_ Date: \_\_\_\_\_

Work Order update only ☐

| |
|---|
| Work Order: _____<br><br>Part No. _____<br><br>NCR No. _____ |                                             | <b>DISPOSITION</b><br><br>Rework <input type="checkbox"/><br>Scrap <input type="checkbox"/><br>Use-as-is <input type="checkbox"/><br>Suspected Unapproved <input type="checkbox"/> |                                           | <b>AGAINST DEPARTMENT/PROCESS</b><br><br><div style="display: flex; justify-content: space-between;"> <div>             Skid-tube <input type="checkbox"/><br/>             Machining <input type="checkbox"/><br/>             Thermoforming <input type="checkbox"/><br/>             Large Fab <input type="checkbox"/> </div> <div>             Cross tube <input type="checkbox"/><br/>             Small Fab <input type="checkbox"/><br/>             Finishing <input type="checkbox"/><br/>             Composite <input type="checkbox"/> </div> <div>             Water Jet <input type="checkbox"/><br/>             Prod. Eng. Coord. <input type="checkbox"/><br/>             Rec/Store/Packaging <input type="checkbox"/><br/>             Supplier <input type="checkbox"/> </div> <div>             Engineering <input type="checkbox"/><br/>             Quality <input type="checkbox"/><br/>             Other <input type="checkbox"/> </div> </div> | |
| Date :                                                       |                                             | Step #:   |                                           | QTY Effective :   |                                           |                                 |                                   | MRB (QS1042) Approval                                                                                              | |
| Description Work Order Deviation                             |                                             |   |                                           | Disposition   |                                           |                                 |                                   | Completed By<br><br><br>Lead hand / Supervisor<br>Approval Verification<br><br><br>QC / QA Coordinator<br>Approval | |
| |
| |
| Root Cause                                                   |                                             | FAULT CATEGORY   | |
| Environment <input type="checkbox"/>                         | No Re-verification <input type="checkbox"/> | Pressure/Forced <input type="checkbox"/>   | Temperature/Cure <input type="checkbox"/> | Power Loss/Surge <input type="checkbox"/>   | Positioned Wrong <input type="checkbox"/> | Design <input type="checkbox"/> | Operator <input type="checkbox"/> | Bending <input type="checkbox"/>                                                                                   | Set-up <input type="checkbox"/> | Folio/Program <input type="checkbox"/> | Outside Dimensions <input type="checkbox"/> | Doc/Data <input type="checkbox"/> | Offset/Setup <input type="checkbox"/> | Centre Not Concentric <input type="checkbox"/> | BOM/Route <input type="checkbox"/> | Grain <input type="checkbox"/> | Over/Under tolerance <input type="checkbox"/> | Equip/Tooling <input type="checkbox"/> | Supplier <input type="checkbox"/> | Cracks <input type="checkbox"/> | Broken/Damage/Defect <input type="checkbox"/> | Weld <input type="checkbox"/> | Part Incorrect <input type="checkbox"/> | Handling/Pre <input type="checkbox"/> | Training <input type="checkbox"/> | Crimp/Kink/Ripple/Wave <input type="checkbox"/> | Inspection Incomplete/Unqualified <input type="checkbox"/> | Wrong Stock Pulled <input type="checkbox"/> | Part Lost/Missing <input type="checkbox"/> | Material <input type="checkbox"/> | Use for Testing <input type="checkbox"/> | Cuffs <input type="checkbox"/> | Contamination <input type="checkbox"/> | Out of Sequence <input type="checkbox"/> | Part Moved <input type="checkbox"/> | Internal Transport <input type="checkbox"/> | Poor Information <input type="checkbox"/> | Crushing <input type="checkbox"/> | Countersink <input type="checkbox"/> | Off-set <input type="checkbox"/> | Drawing <input type="checkbox"/> | Tribal Knowledge <input type="checkbox"/> | Rushing <input type="checkbox"/> | Heat Treat <input type="checkbox"/> | Cut Too Short <input type="checkbox"/> | Mislabeled <input type="checkbox"/> | Finish <input type="checkbox"/> | LOA <input type="checkbox"/> | Product Improvement <input type="checkbox"/> | Wave/Twist in Tube <input type="checkbox"/> | Instructions Incomplete/Unclear <input type="checkbox"/> | Fit/Function <input type="checkbox"/> | Misread <input type="checkbox"/> | Substation <input type="checkbox"/> | Process Improvement <input type="checkbox"/> | Marks/Chatter <input type="checkbox"/> | Drill Holes <input type="checkbox"/> | Misaligned/off center <input type="checkbox"/> | Turning Sequence <input type="checkbox"/> | Past Expiry Date <input type="checkbox"/> | Manufacturing Process <input type="checkbox"/> | OTHER : _____ |  |  |  |
| Misidentified <input type="checkbox"/>                       | Past Due <input type="checkbox"/>           | |




|                                                               |                                                                   |                        |                       |                 |                                                                                           |  |
|---------------------------------------------------------------|-------------------------------------------------------------------|------------------------|-----------------------|-----------------|-------------------------------------------------------------------------------------------|--|
| APICAL<br>INDUSTRIES, INC.                                    | ENGINEERING CHANGE NOTICE NO. 03702                               |                        |                       |                 | SHEET 1 OF 2                                                                              |  |
|                                                               | DWG NO. 646.3700                                                  | REV: A                 | PREPARED BY B. PETERS | DATE: 11/15/12  | EFFECT ON DWG<br><input type="checkbox"/> INC. <input checked="" type="checkbox"/> UNINC. |  |
|                                                               | DWG TITLE: SHEETMETAL                                             |                        |                       |                 |                                                                                           |  |
|                                                               | APPROVED BY: ENGR <i>[Signature]</i>                              | MFG <i>[Signature]</i> | QC <i>[Signature]</i> | EFF: NEXT ORDER |                                                                                           |  |
| TRANSACTION CODES (TC)<br>A-ADD C-CREATE<br>R-REVISE D-DELETE | REASON: ADDED ALTERNATE MATERIAL AND REVISED REFERENCE DIMENSIONS |                        |                       |                 | EOR: D-12-010                                                                             |  |

## SHEET 1, ZONE A2 IS:

IS

△ PRIMARY MATERIAL: ALUMINUM 6061-T6 PER AMS-QQ-A-250/11  
ALTERNATE MATERIAL: SS 17-4 PH PER AMS 5604

IS

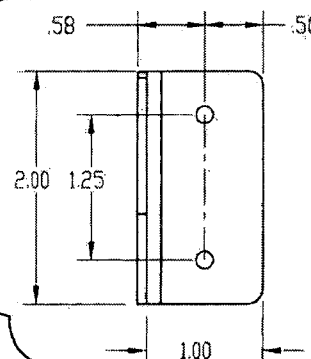

## SHEET 7, ZONE B1 IS:

SHOP COPY  
RETURN TO  
ENGINEERING  
UNCONTROLLED COPY  
SUBJECT TO AMENDMENT  
WITHOUT NOTICE  
WORK ORDER  
NO. 159851 MJS

*Noted*

|   |    |             |     |             |                                                                          |                                                                     |
|---|----|-------------|-----|-------------|--------------------------------------------------------------------------|---------------------------------------------------------------------|
| F/N   | TC | PART NUMBER | QTY | DESCRIPTION | MATERIAL                                                                 | SPECIFICATION                                                       |
| DOCUMENTS EFFECTED:   |    |             |     |             | CHANGE CATEGORY                                                          | DER REVIEW REQUIRED                                                 |
| <input type="checkbox"/> RFMS <input type="checkbox"/> MDL <input type="checkbox"/> INSTALL INSTRU <input type="checkbox"/> ICA <input type="checkbox"/> BOM |    |             |     |             | <input type="checkbox"/> MAJOR <input checked="" type="checkbox"/> MINOR | <input type="checkbox"/> YES <input checked="" type="checkbox"/> NO |

DQA: \_\_\_\_\_ Date: \_\_\_\_\_




## WORK ORDER NON-CONFORMANCE / UPDATE


QA Closed: \_\_\_\_\_ Date: \_\_\_\_\_

Work Order update only ☐


|   |  |   |  |   |  |  |   |  |  |
|---|--|---|--|---|--|--|---|--|--|
| Work Order: _____<br><br>Part No. _____<br><br>NCR No. _____   |  | <b>DISPOSITION</b><br><br>Rework <input type="checkbox"/><br>Scrap <input type="checkbox"/><br>Use-as-is <input type="checkbox"/><br>Suspected Unapproved <input type="checkbox"/>   |  | <b>AGAINST DEPARTMENT/PROCESS</b><br><br><div style="display: flex; justify-content: space-between;"> <div>             Skid-tube <input type="checkbox"/><br/>             Machining <input type="checkbox"/><br/>             Thermoforming <input type="checkbox"/><br/>             Large Fab <input type="checkbox"/> </div> <div>             Cross tube <input type="checkbox"/><br/>             Small Fab <input type="checkbox"/><br/>             Finishing <input type="checkbox"/><br/>             Composite <input type="checkbox"/> </div> <div>             Water Jet <input type="checkbox"/><br/>             Prod. Eng. Coord. <input type="checkbox"/><br/>             Rec/Store/Packaging <input type="checkbox"/><br/>             Supplier <input type="checkbox"/> </div> <div>             Engineering <input type="checkbox"/><br/>             Quality <input type="checkbox"/><br/>             Other <input type="checkbox"/> </div> </div>   |  |  |   |  |  |
| Date :   |  | Step #:   |  | QTY Effective :   |  |  | MRB (QSI042) Approval<br><br><br>Completed By<br><br><br>Lead hand / Supervisor<br>Approval Verification<br><br><br>QC / QA Coordinator<br>Approval |  |  |
| Description Work Order Deviation   |  |   |  | Disposition   |  |  |   |  |  |
|   |  |   |  |   |  |  |   |  |  |
|   |  |   |  |   |  |  |   |  |  |
| <b>Root Cause</b><br><div style="display: flex;"> <div style="width: 50%;">             Environment <input type="checkbox"/><br/>             Design <input type="checkbox"/><br/>             Doc/Data <input type="checkbox"/><br/>             Equip/Tooling <input type="checkbox"/><br/>             Handling/Pre <input type="checkbox"/><br/>             Material <input type="checkbox"/><br/>             Internal Transport <input type="checkbox"/><br/>             Tribal Knowledge <input type="checkbox"/><br/>             LOA <input type="checkbox"/><br/>             Substation <input type="checkbox"/><br/>             Past Expiry Date <input type="checkbox"/><br/>             Misidentified <input type="checkbox"/> </div> <div style="width: 50%;">             No Re-verification <input type="checkbox"/><br/>             Operator <input type="checkbox"/><br/>             Offset/Setup <input type="checkbox"/><br/>             Supplier <input type="checkbox"/><br/>             Training <input type="checkbox"/><br/>             Use for Testing <input type="checkbox"/><br/>             Poor Information <input type="checkbox"/><br/>             Rushing <input type="checkbox"/><br/>             Product Improvement <input type="checkbox"/><br/>             Process Improvement <input type="checkbox"/><br/>             Manufacturing Process <input type="checkbox"/><br/>             Past Due <input type="checkbox"/> </div> </div> |  | <b>FAULT CATEGORY</b><br><div style="display: flex;"> <div style="width: 50%;">             Pressure/Forced <input type="checkbox"/><br/>             Bending <input type="checkbox"/><br/>             Centre Not Concentric <input type="checkbox"/><br/>             Cracks <input type="checkbox"/><br/>             Crimp/Kink/Ripple/Wave <input type="checkbox"/><br/>             Cuffs <input type="checkbox"/><br/>             Crushing <input type="checkbox"/><br/>             Heat Treat <input type="checkbox"/><br/>             Wave/Twist in Tube <input type="checkbox"/><br/>             Marks/Chatter <input type="checkbox"/> </div> <div style="width: 50%;">             Temperature/Cure <input type="checkbox"/><br/>             Set-up <input type="checkbox"/><br/>             BOM/Route <input type="checkbox"/><br/>             Broken/Damage/Defect <input type="checkbox"/><br/>             Inspection Incomplete/Unqualified <input type="checkbox"/><br/>             Contamination <input type="checkbox"/><br/>             Countersink <input type="checkbox"/><br/>             Cut Too Short <input type="checkbox"/><br/>             Instructions Incomplete/Unclear <input type="checkbox"/><br/>             Drill Holes <input type="checkbox"/> </div> </div> |  | <div style="display: flex;"> <div style="width: 50%;">             Power Loss/Surge <input type="checkbox"/><br/>             Folio/Program <input type="checkbox"/><br/>             Grain <input type="checkbox"/><br/>             Weld <input type="checkbox"/><br/>             Wrong Stock Pulled <input type="checkbox"/><br/>             Out of Sequence <input type="checkbox"/><br/>             Off-set <input type="checkbox"/><br/>             Misabeled <input type="checkbox"/><br/>             Fit/Function <input type="checkbox"/><br/>             Misaligned/off center <input type="checkbox"/> </div> <div style="width: 50%;">             Positioned Wrong <input type="checkbox"/><br/>             Outside Dimensions <input type="checkbox"/><br/>             Over/Under tolerance <input type="checkbox"/><br/>             Part Incorrect <input type="checkbox"/><br/>             Part Lost/Missing <input type="checkbox"/><br/>             Part Moved <input type="checkbox"/><br/>             Drawing <input type="checkbox"/><br/>             Finish <input type="checkbox"/><br/>             Misread <input type="checkbox"/><br/>             Turning Sequence <input type="checkbox"/> </div> </div> |  |  |   |  |  |
| OTHER : <input type="checkbox"/>   |  |   |  |   |  |  |   |  |  |

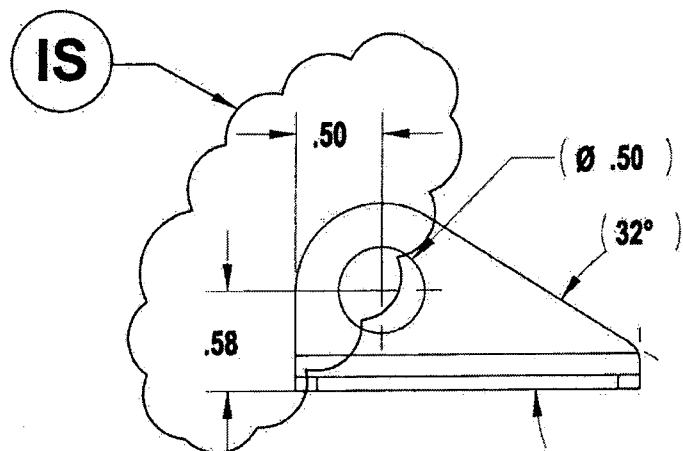

**SHEET 7, ZONE C4 IS:**

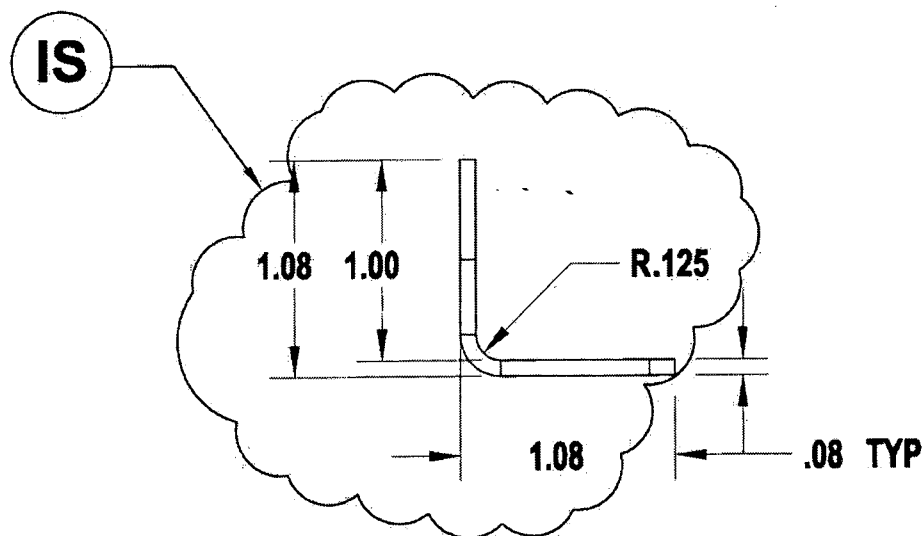

**SHEET 7, ZONE D1 IS:**

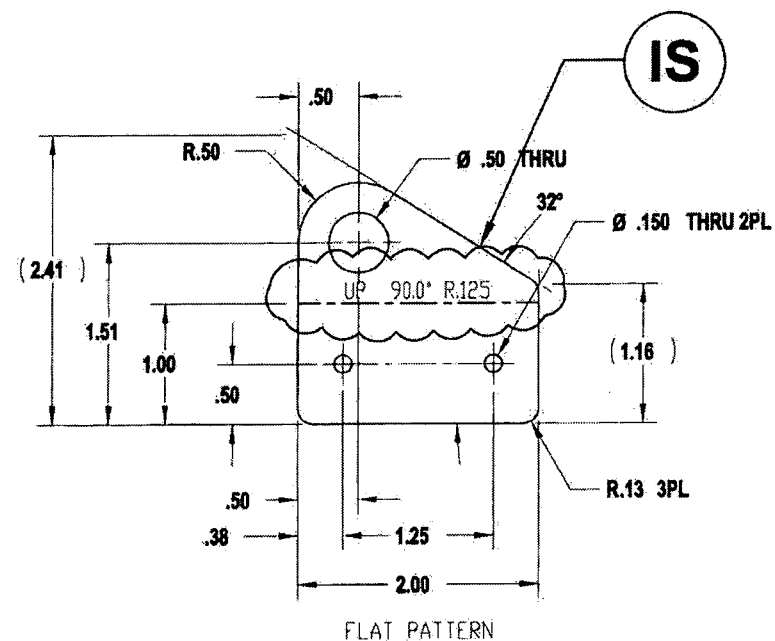

**SHEET 7, ZONE B7 IS:**


| F/N | TC | PART NUMBER | QTY | DESCRIPTION | MATERIAL/SPECIFICATION |
|-----|----|-------------|-----|-------------|------------------------|
|-----|----|-------------|-----|-------------|------------------------|

THE INFORMATION CONTAINED IN THIS DRAWING IS THE SOLE PROPERTY OF APICAL INDUSTRIES AND REPRODUCTION IN PART OR WHOLE WITHOUT THE WRITTEN PERMISSION OF APICAL INDUSTRIES IS PROHIBITED.

| REV. | DESCRIPTION         | DATE     | APPROVED |
|------|---------------------|----------|----------|
| A    | INCORPORATED ECN(S) | 01/02/09 | SP-20    |

# NOTES:


1. MATERIAL: ALUMINUM 6061-T6 PER AMS-QQ-A-250/11
2. FINISH: HARD ANODIZE IAW MIL-A-8625 TYPE III, CLASS 2, COLOR BLACK; CARDINAL 4860-50 PRETREATMENT PRIMER PRIME IAW MIL-P-23377J TYPE I CLASS N
3. MATERIAL: 17-4 PH AMS S604, CONDITION H900
4. FINISH: PRIME IAW MIL-P-23377J TYPE I CLASS N
5. DEBURR AND BREAK ALL SHARP EDGES
6. IDENTIFY IAW MPP-120

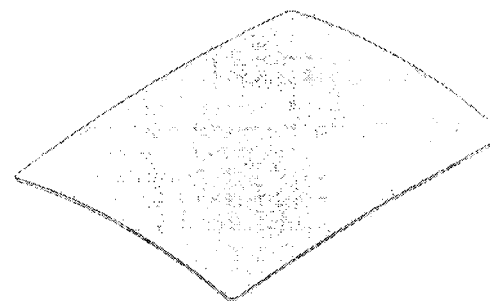

646.3710

UNINCORPORATED ECN(s)

03702

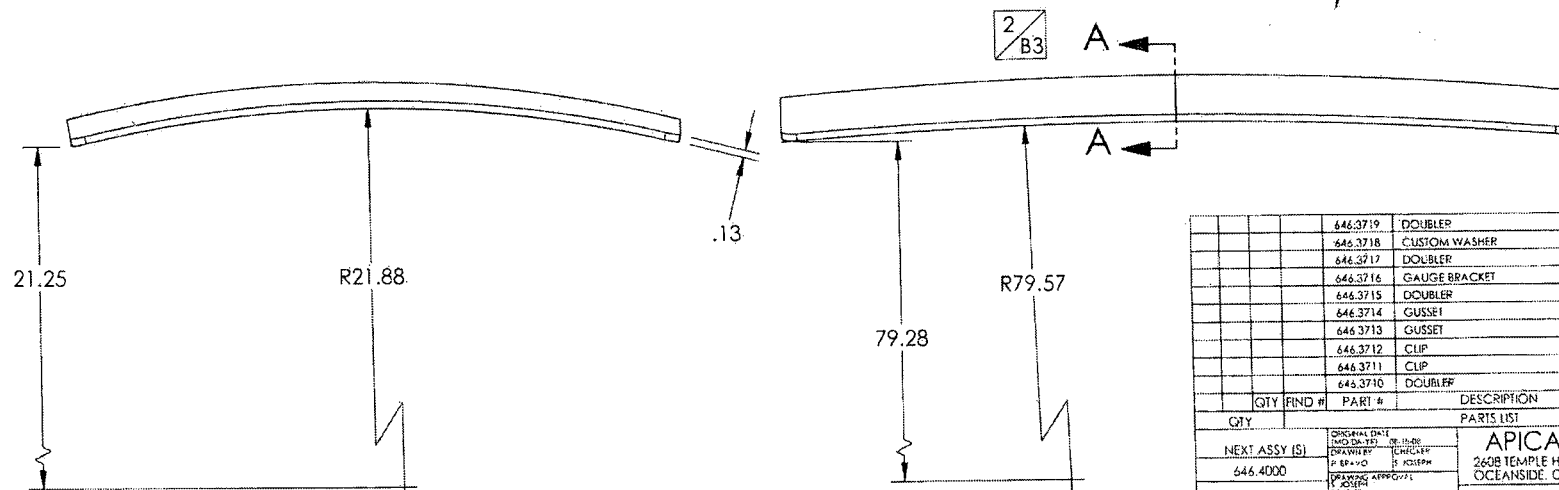

| QTY | REV | PART #   | DESCRIPTION   | MATL | SPEC. |
|-----|-----|----------|---------------|------|-------|
|     |     | 646.3719 | DOUBLER       |      |       |
|     |     | 646.3718 | CUSTOM WASHER |      |       |
|     |     | 646.3717 | DOUBLER       |      |       |
|     |     | 646.3716 | GAUGE BRACKET |      |       |
|     |     | 646.3715 | DOUBLER       |      |       |
|     |     | 646.3714 | GUSSET        |      |       |
|     |     | 646.3713 | GUSSET        |      |       |
|     |     | 646.3712 | CLIP          |      |       |
|     |     | 646.3711 | CLIP          |      |       |
|     |     | 646.3710 | DOUBLER       |      |       |

| QTY | REV | PART #   | DESCRIPTION   | MATL | SPEC. |
|-----|-----|----------|---------------|------|-------|
|     |     | 646.4000 | NEXT ASSY (S) |      |       |

|               |     |          |     |
|---------------|-----|----------|-----|
| ORIGINAL DATE | REV | DATE     | REV |
| 01/02/09      | 1   | 01/02/09 | 1   |
| 01/02/09      | 2   | 01/02/09 | 2   |
| 01/02/09      | 3   | 01/02/09 | 3   |
| 01/02/09      | 4   | 01/02/09 | 4   |
| 01/02/09      | 5   | 01/02/09 | 5   |
| 01/02/09      | 6   | 01/02/09 | 6   |
| 01/02/09      | 7   | 01/02/09 | 7   |
| 01/02/09      | 8   | 01/02/09 | 8   |
| 01/02/09      | 9   | 01/02/09 | 9   |
| 01/02/09      | 10  | 01/02/09 | 10  |
| 01/02/09      | 11  | 01/02/09 | 11  |
| 01/02/09      | 12  | 01/02/09 | 12  |
| 01/02/09      | 99  | 01/02/09 | 99  |
| 01/02/09      | 100 | 01/02/09 | 100 |


APICAL INDUSTRIES  
2608 TEMPLE HEIGHTS DR.  
OCEANSIDE, CA 92056-3512 (760) 724-5300

SHEETMETAL

SCALE: NONE

SHEET 1 OF 9

THE INFORMATION CONTAINED IN THIS DRAWING IS THE SOLE PROPERTY OF APICAL INDUSTRIES. ANY REPRODUCTION IN PART OR WHOLE WITHOUT THE WRITTEN PERMISSION OF APICAL INDUSTRIES IS PROHIBITED.

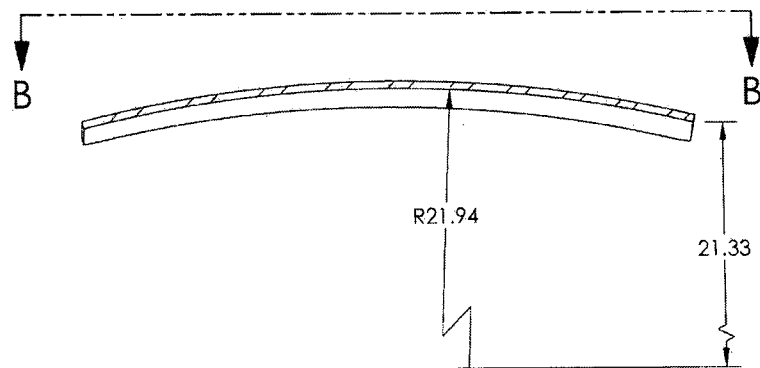


SECTION A-A



R395.138

R.13 4PL

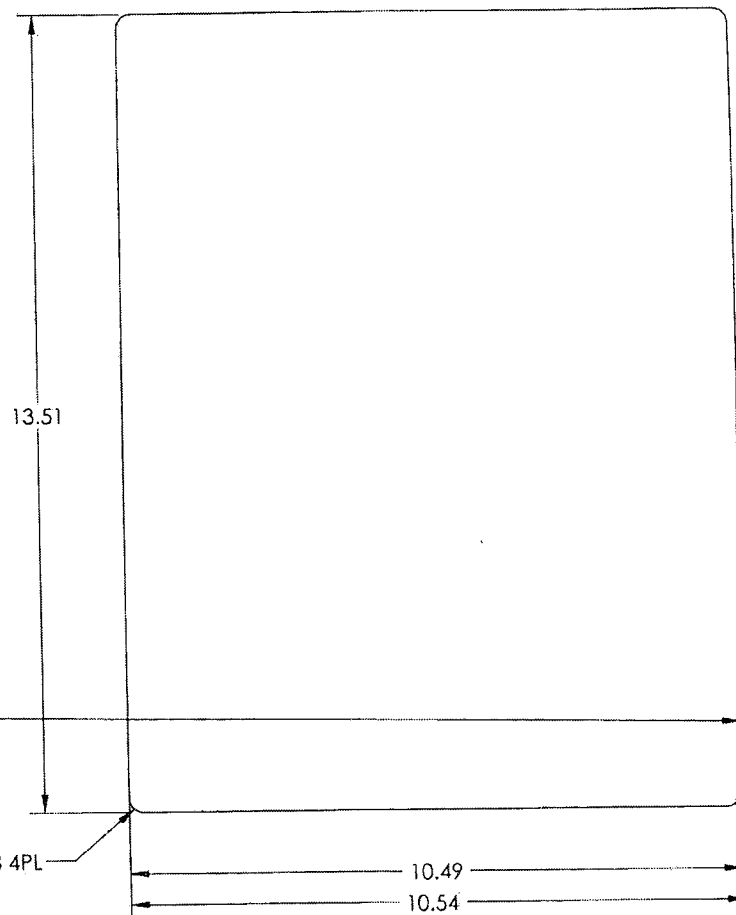



SECTION B-B

|   |  |                                         |          |
|---|--|-----------------------------------------|----------|
| ORIGINAL DATE<br>08/01/00                                                                                     |  | APICAL INDUSTRIES                       |          |
| DRAWN BY: J. BAYDO                                                                                            |  | 2608 TEMPLE HEIGHTS DR.                 |          |
| P. BAYDO   |  | OCEANSIDE, CA. 92056-3512 (760)724-5300 |          |
| CHECKED BY: J. BAYDO                                                                                          |  | SHEETMETAL                              |          |
| UNLESS OTHERWISE SPECIFIED<br>DIMENSIONS ARE IN INCHES<br>TOLERANCES ARE:<br>FRACTIONS DECIMALS<br>ANGLES 1:5 |  | REV<br>B 07/01/00                       | REV<br>A |
| SCALE: NONE                                                                                                   |  | SHEET 2 OF 9                            |          |






THE INFORMATION CONTAINED IN THIS DRAWING IS THE SOLE PROPERTY OF APICAL INDUSTRIES. ANY REPRODUCTION IN PART OR WHOLE WITHOUT THE WRITTEN PERMISSION OF APICAL INDUSTRIES IS PROHIBITED.

| REVISIONS |             |      |          |
|-----------|-------------|------|----------|
| REV.      | DESCRIPTION | DATE | APPROVED |
|           |             |      |          |

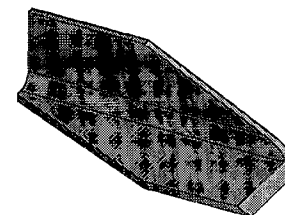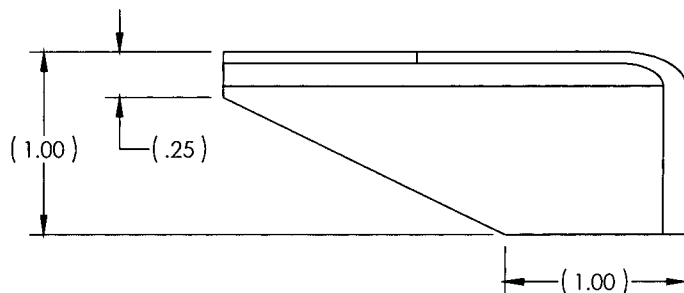


646.3711 SHOWN  
646.3712 OPPOSITE

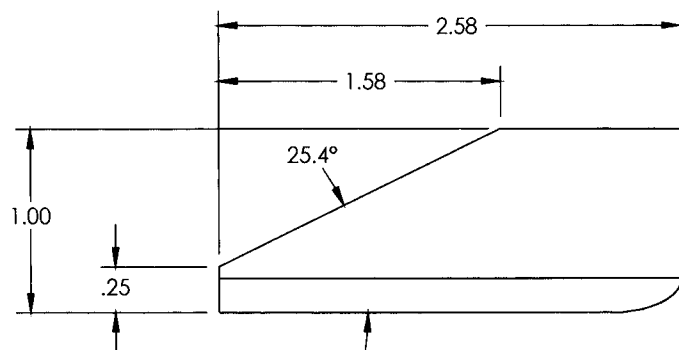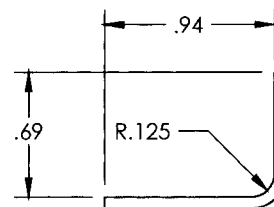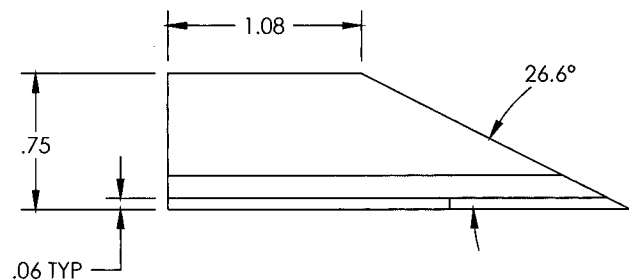


|   |                                                           |                                                                    |              |
|---|-----------------------------------------------------------|--------------------------------------------------------------------|--------------|
| NEXT ASSY (S)   | ORIGINAL DATE<br>(DA-MO-YR)<br>08-18-08                   | APICAL INDUSTRIES                                                  |              |
|   | DRAWN BY<br>P. BRAVO                                      | 2608 TEMPLE HEIGHTS DR.<br>OCEANSIDE, CA. 92056-3512 (760)724-5300 |              |
|   | CHECKED BY<br>S. JOSEPH                                   | SHEETMETAL                                                         |              |
|   | DRAWING APPROVAL<br>S. JOSEPH<br>08-18-08<br>CONTRACT NO. | SITE / CAGE CODE DWG. NO. 646.3700 REV. A                          |              |
| UNLESS OTHERWISE SPECIFIED<br>DIMENSIONS ARE IN INCHES<br>TOLERANCES ARE:<br>2 PLACE DECIMALS ±.01<br>3 PLACE DECIMALS ±.005<br>ANGLES ±.5° |                                                           | SCALE: NONE                                                        | SHEET 3 OF 9 |

THE INFORMATION CONTAINED IN THIS DRAWING IS THE SOLE PROPERTY OF APICAL INDUSTRIES AND REPRODUCTION IN PART OR WHOLE WITHOUT THE WRITTEN PERMISSION OF APICAL INDUSTRIES IS PROHIBITED.




| REV. | DESCRIPTION | DATE | APPROVED |
|------|-------------|------|----------|
|      |             |      |          |

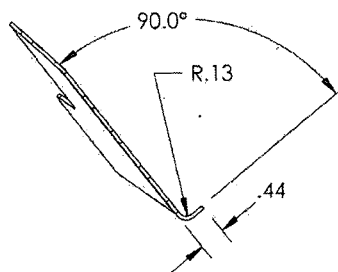

SECTION C-C

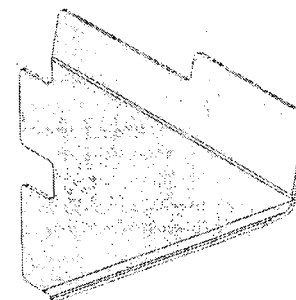

646.3713

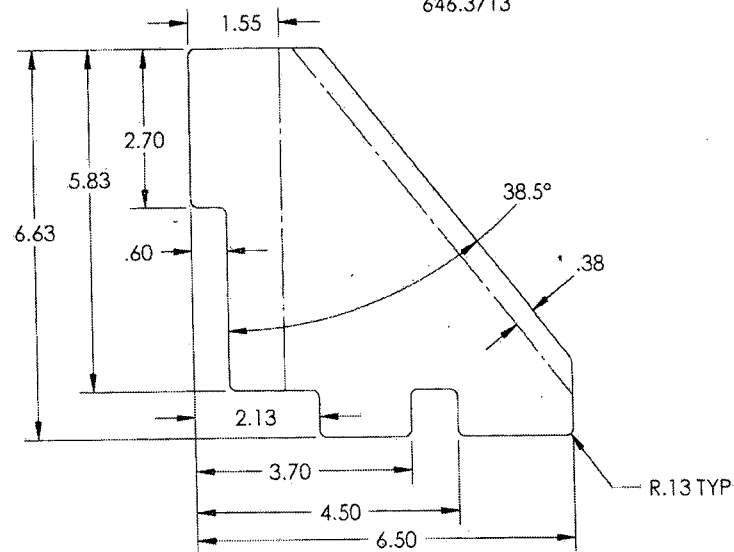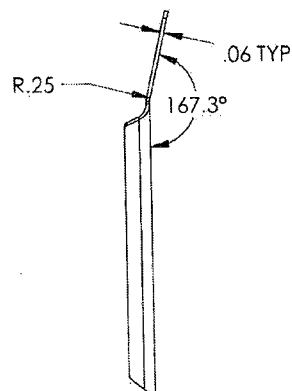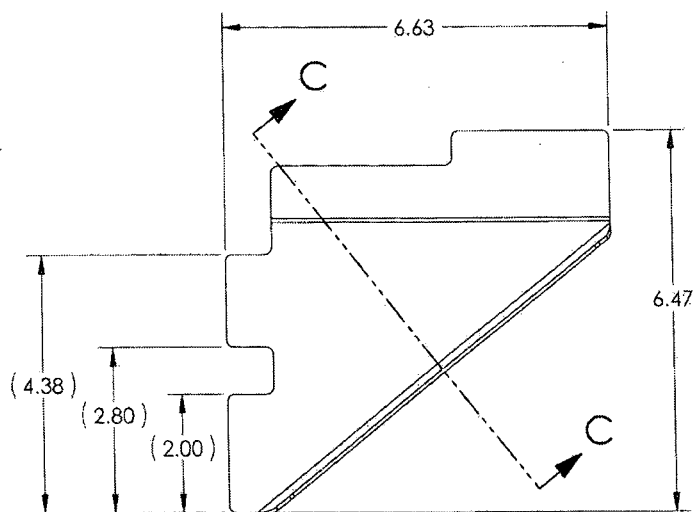


FLAT PATTERN


|   |                              |             |                                                                                        |      |
|---|------------------------------|-------------|----------------------------------------------------------------------------------------|------|
| NEXT ASSY (S)   | ORIGINAL DATE<br>(DD-MON-YY) | QB-15 OR    | APICAL INDUSTRIES<br>2608 TEMPLE HEIGHTS DR.<br>OCEANSIDE, CA 92056-3512 (760)724-5300 |      |
|   | DESIGNED BY                  | ENGINEER    |                                                                                        |      |
|   | DESIGNED BY                  | DESIGNED BY | SHEETMETAL                                                                             |      |
|   | DESIGNED BY                  | DESIGNED BY | SHEETMETAL                                                                             |      |
| UNLESS OTHERWISE SPECIFIED<br>DIMENSIONS ARE IN INCHES<br>TOLERANCES ARE:<br>3 PLACE DECIMALS ±.003<br>ANGLES ±.2° | DATE                         | ENG. NO.    | 646.3700                                                                               | REV. |
|   | 8                            | 07MAR26     |                                                                                        | A    |
|   | SCALE: NONE                  |             | SHEET 4 OF 9                                                                           |      |
|   |                              |             |                                                                                        |      |

THE INFORMATION CONTAINED IN THIS DRAWING IS THE SOLE PROPERTY OF APICAL INDUSTRIES. ANY REPRODUCTION IN PART OR WHOLE WITHOUT THE WRITTEN PERMISSION OF APICAL INDUSTRIES IS PROHIBITED.




| REV | DESCRIPTION | DATE | APPROVED |
|-----|-------------|------|----------|
|     |             |      |          |
|     |             |      |          |
|     |             |      |          |

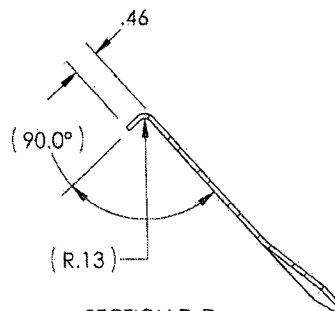

SECTION D-D

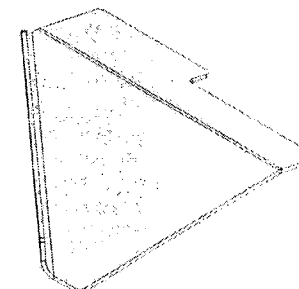

646.3714

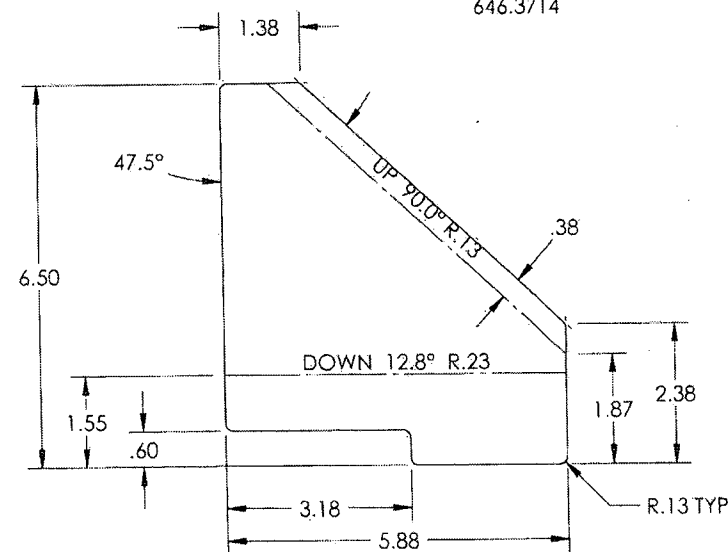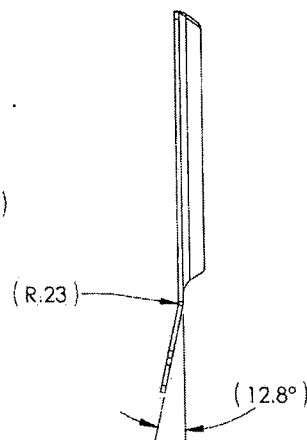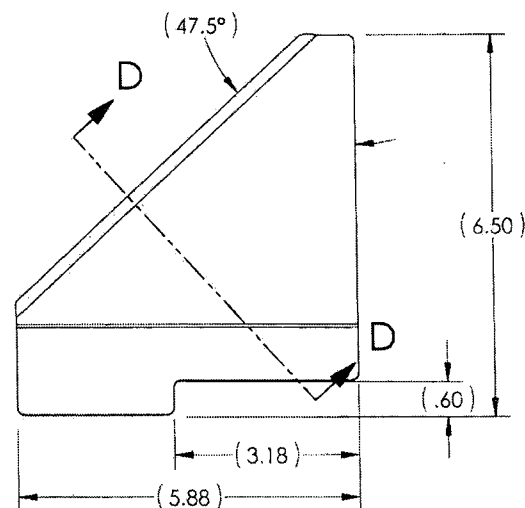


FLAT PATTERN

|   |                            |                                                                  |                    |
|---|----------------------------|------------------------------------------------------------------|--------------------|
| ORIGINAL DATE<br>1/25/2011   | OR ISSUED<br>1/25/2011     | APICAL INDUSTRIES                                                |                    |
| DESIGNED BY<br>P. BAYO   | ENGINEERED BY<br>C. JOSEPH | 2608 TEMPLE HEIGHTS DR<br>OCEANSIDE, CA 92056-3512 (760)724-5300 |                    |
| DRAWING APPROVAL<br>S. JOSEPH   | CONSTRUCTION               | SHEETMETAL                                                       |                    |
| UNLESS OTHERWISE SPECIFIED<br>DIMENSIONS ARE IN INCHES<br>TOLERANCES ARE:<br>2 PLACE DECIMALS ± .01<br>3 PLACE DECIMALS ± .005<br>ANGLES ± 1° |                            | NET CASE GROSS<br>B 0.7126                                       | DWG NO<br>646.3700 |
| SCALE NONE   |                            | SHEET 5 OF 9                                                     |                    |

THE INFORMATION CONTAINED IN THIS DRAWING IS THE SOLE PROPERTY OF  
APICAL INDUSTRIES. ANY REPRODUCTION IN PART OR WHOLE WITHOUT  
THE WRITTEN PERMISSION OF APICAL INDUSTRIES IS PROHIBITED.

| REVISIONS |             |      |          |
|-----------|-------------|------|----------|
| REV.      | DESCRIPTION | DATE | APPROVED |
|           |             |      |          |


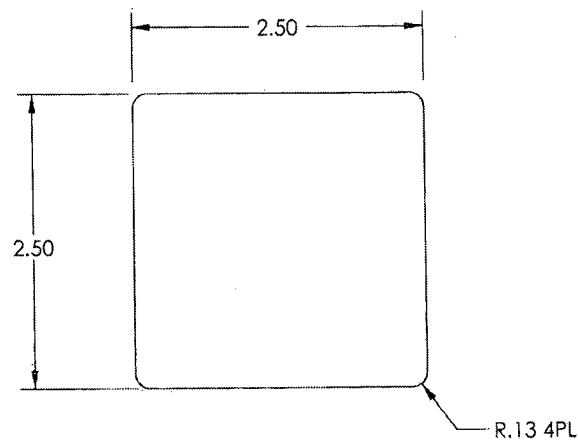


646.3715



|               |                  |           |   |  |
|---------------|------------------|-----------|---|--|
| NEXT ASSY (S) | ORIGINAL DATE    | 08-18-08  | <b>APICAL INDUSTRIES</b><br>2608 TEMPLE HEIGHTS DR.<br>OCEANSIDE, CA. 92056-3512 (760)724-5300<br><b>SHEETMETAL</b>   |  |
|               | DRAWN BY         | U-REGER   |   |  |
|               | P. BRAYO         | S. JOSEPH |   |  |
|               | DRAWING APPROVAL | S. JOSEPH |   |  |
|               | DATE             | 08-18-08  | SIZE: CAST CODE DWG. NO. <b>646.3700</b> REV. <b>A</b><br>UNLESS OTHERWISE SPECIFIED<br>DIMENSIONS ARE IN INCHES<br>TOLERANCES ARE:<br>2 PLACE DECIMALS ±.005<br>3 PLACE DECIMALS ±.001<br>ANGLES ±.5°<br>SCALE: NONE SHEET 6 OF 7 |  |
|               | CONTRACT NO.     |           |   |  |
|               |                  |           |   |  |
|               |                  |           |   |  |

THE INFORMATION CONTAINED IN THIS DRAWING IS THE SOLE PROPERTY OF  
APICAL INDUSTRIES AND REPRODUCTION IN PART OR WHOLE WITHOUT  
THE WRITTEN PERMISSIONS OF APICAL INDUSTRIES IS PROHIBITED

| REVISIONS |             |      |
|-----------|-------------|------|
| REV       | DESCRIPTION | DATE |
|           |             |      |
|           |             |      |

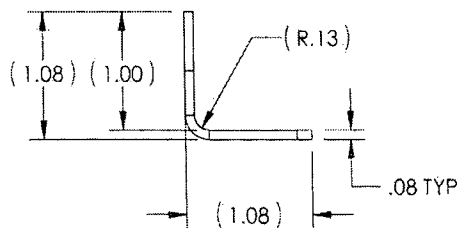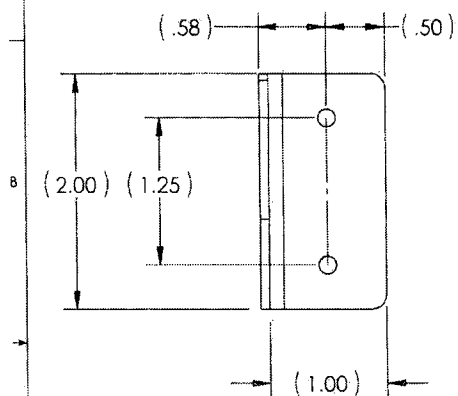

646.3716

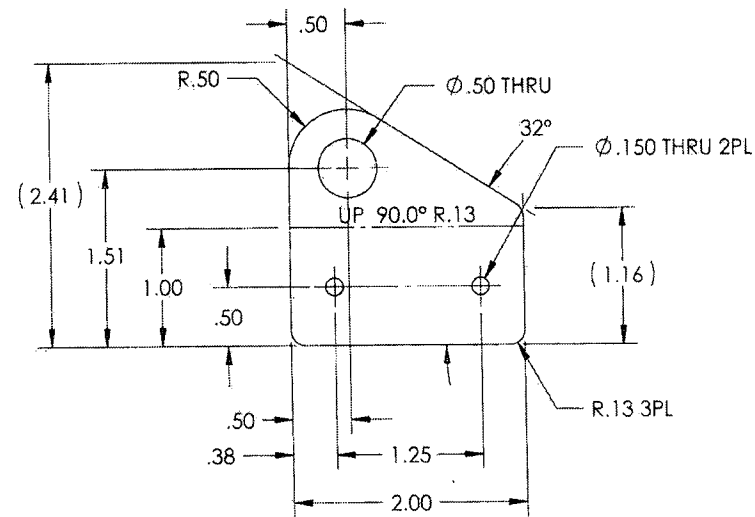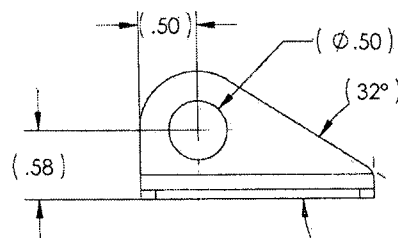


FLAT PATTERN

|              |                            |           |                                                                                         |                    |
|--------------|----------------------------|-----------|-----------------------------------------------------------------------------------------|--------------------|
| NEXT ASSY IS | ORIGINAL DATE              | 08-15-00  | APICAL INDUSTRIES<br>2608 TEMPLE HEIGHTS DR.<br>OCEANSIDE, CA. 92056-3512 (760)724-5300 |                    |
|              | DESIGNED BY                | S. JOSEPH |                                                                                         |                    |
|              | DATE WHEN APPROVED         | 08-16-00  | SHEETMETAL                                                                              |                    |
|              | BY                         | S. JOSEPH |                                                                                         |                    |
|              | UNLESS OTHERWISE SPECIFIED |           | SIZE                                                                                    | 1/8" X 1/4" X 1/8" |
|              | FINISHES ARE               |           | DWG NO                                                                                  | 646.3700           |
|              | 2 PLACE DECIMALS           |           | SCALE                                                                                   | NONE               |
|              | 3 PLACE DECIMALS           |           | SHEET                                                                                   | 2 OF 2             |

THE INFORMATION CONTAINED IN THIS DRAWING IS THE SOLE PROPERTY OF  
APICAL INDUSTRIES. ANY REPRODUCTION IN PART OR WHOLE WITHOUT  
THE WRITTEN PERMISSION OF APICAL INDUSTRIES IS PROHIBITED.

| DIVISION |             |      |          |
|----------|-------------|------|----------|
| REV      | DESCRIPTION | DATE | APPROVED |


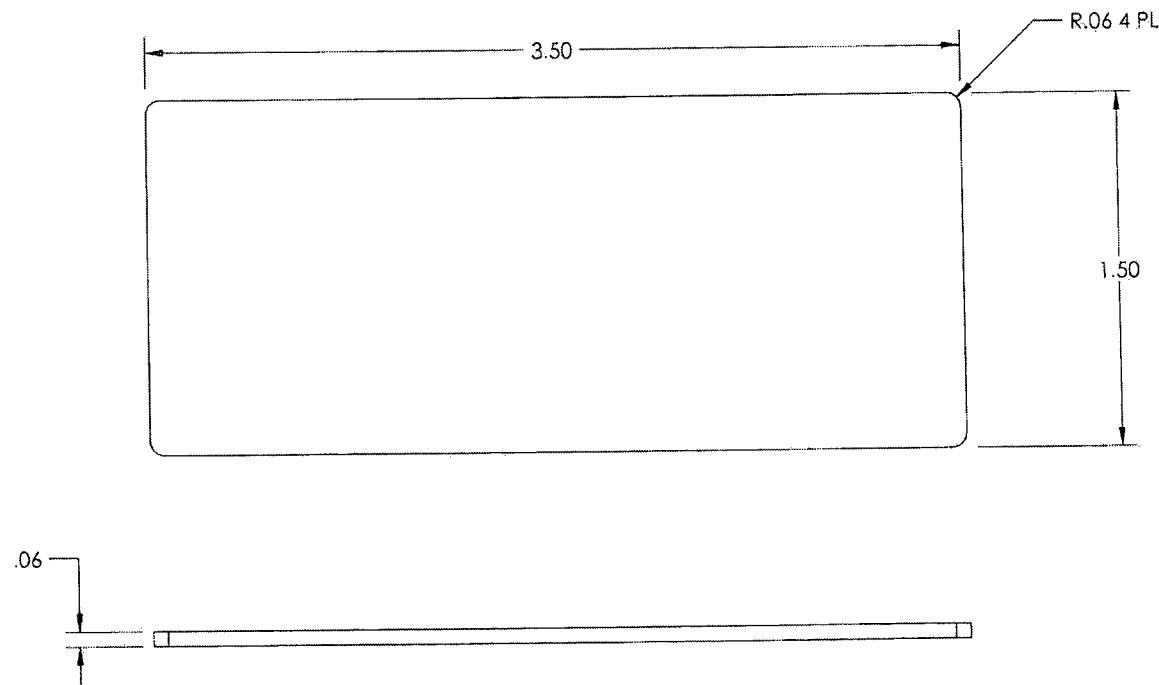


646.3717


|   |                         |                                                                                          |
|---|-------------------------|------------------------------------------------------------------------------------------|
| NEXT ASSY (S)   | OFFICIAL DATE: 08-19-80 | APICAL INDUSTRIES<br>2608 TEMPLE HEIGHTS DR.<br>OCEANSIDE, CA. 92056-3512 (760) 724-5300 |
|   | NO. MOVED: 00000000     |                                                                                          |
|   | DATE: 08-19-80          |                                                                                          |
|   | P. BRAVO                |                                                                                          |
|   | REVISION: 00000000      |                                                                                          |
|   | E. JORDAN               |                                                                                          |
|   | REVISION: 00000000      |                                                                                          |
|   | CDT/IRAC/1 INCL.        |                                                                                          |
| UNLESS OTHERWISE SPECIFIED<br>DIMENSIONS ARE IN INCHES<br>DIMENSIONS ARE<br>DIMENSIONS ARE<br>DIMENSIONS ARE<br>DIMENSIONS ARE |                         |                                                                                          |
| SCALE: 1"=10'   |                         | SHEET 8 OF 9                                                                             |

THE INFORMATION CONTAINED IN THIS DRAWING IS THE SOLE PROPERTY OF APICAL INDUSTRIES. ANY REPRODUCTION IN PART OR WHOLE WITHOUT THE WRITTEN PERMISSION OF APICAL INDUSTRIES IS PROHIBITED.

| REVISIONS |             |      |          |
|-----------|-------------|------|----------|
| REV.      | DESCRIPTION | DATE | APPROVED |
|           |             |      |          |

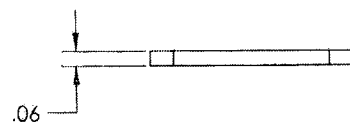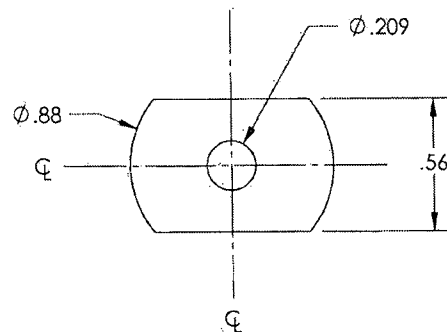

646.3718

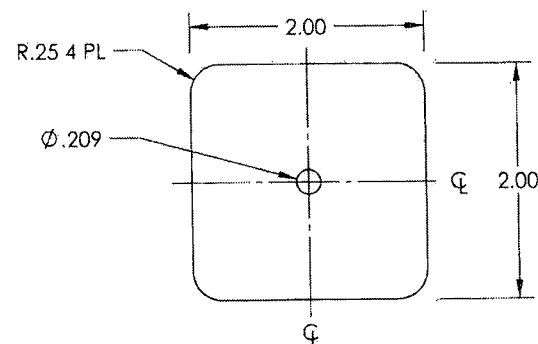

646.3719

|   |                           |                                                                                         |                      |
|---|---------------------------|-----------------------------------------------------------------------------------------|----------------------|
| NEXT ASSY (S)   | ORIGINAL DATE<br>08-16-08 | APICAL INDUSTRIES<br>2608 TEMPLE HEIGHTS DR.<br>OCEANSIDE, CA. 92036-3512 (760)724-5300 |                      |
|   | DRAWN BY<br>P. BRAYO      |                                                                                         |                      |
|   | CHECKED BY<br>S. JOSEPH   | SHEETMETAL                                                                              |                      |
|   | DATE<br>08-16-08          |                                                                                         |                      |
| UNLESS OTHERWISE SPECIFIED<br>DIMENSIONS ARE IN INCHES<br>TOLERANCES ARE:<br>FRACTIONS DECIMALS ±.01<br>ANGLES ±.5° |                           | REV. LATCH CODE<br>B D/M/26                                                             | DWG. NO.<br>646.3700 |
| SCALE: NONE   |                           | SHEET 9 OF 9                                                                            |                      |



Dart Aerospace Ltd.  
1270 Aberdeen Street  
Hawkesbury, ON K6A 1K7  
Tel: 613 632 9577  
Fax: 613 632 1053

Purchase Order ID PO36166

Purchase Order Date 5/2/2017  
PO Print Date 5/24/2017

Page Number 4 of 11

Order From:

A.T.G. INDUSTRIES INC.  
731 INDUSTRIELLE ROAD  
ROCKLAND, ON K4K 1T2  
CANADA

VC-ATG001

Ship To: DART AEROSPACE LTD  
1270 ABERDEEN  
HAWKESBURY, ON K6A 1K7  
CANADA

Contact Name

Vendor Phone

613-446-4544

Ship To Contact

Ship To Phone

Ship Via:

Ship Acct:

VENDOR'S TRUCK

Buyer

Customer POID

Customer Tax #

Terms

Currency

FOB

Chantal Lavoie

10127-2607

Net 30

CAD

FCA - (Free Carrier)

Line Total:

\$36.60

\$6.10

\$183.00

10 159863

646.3712 CLIP REV. A

6/16/2017

Yes

30.00

6/16/2017

FINISH: HARD BLACK ANODIZE AS PER IAW MIL-A-8625 TYPE III, CLASS 2 / PRIME AS PER IAW MIL-PRF-23377 TYPE I CLASS N

Line Total:

\$183.00

11 159851

646.3713 GUSSET REV. A

6/16/2017

Yes

27.00

6/16/2017

FINISH: HARD BLACK ANODIZE AS PER IAW MIL-A-8625 TYPE III, CLASS 2 / PRIME AS PER IAW MIL-PRF-23377 TYPE I CLASS N

Line Total:

\$425.25

\$15.75

\$425.25

12 159846

646.3714 GUSSET REV. A

6/16/2017

Yes

28.00

6/16/2017

FINISH: HARD BLACK ANODIZE AS PER IAW MIL-A-8625 TYPE III, CLASS 2 / PRIME AS PER IAW MIL-PRF-23377 TYPE I CLASS N

Line Total:

\$441.00

\$15.75

\$441.00

PO Instructions: PRIMER IS SUPPLIED BY DART

Note:

DAS  
38  
9-89

5/24/2017





A.T.G. Industries Inc.  
731 Industrielle Street  
Rockland, ON K4K 1T2  
Canada

Ph: (613) 446-4544

Fax: (613) 446-4556

### Pack List

Number: 913425

Date: 19-Jun-17

#### To

Dart Aerospace Ltd  
1270 Aberdeen St  
Hawkesbury, ON K6A 1K7

#### Ship To

Chantal Lavoie  
Dart Aerospace Ltd  
1270 Aberdeen St  
Hawkesbury, ON K6A 1K7

Ph: 613 632-9577

Fax: 613 632-1053

Ph: 613 632-9577

Fax: 613 632-1053

| Terms           |   | Ship Via                    |             |
|-----------------|---|-----------------------------|-------------|
|                 |   |                             |             |
| Quantity        | Description   |                             |             |
|                 | Please reference this document's Pack List number on all correspondences regarding this shipment. If you have any questions, please contact us.                                                                                |                             |             |
| 30<br>ea        | Part: 646.3712<br>Clip<br>Hard Black Anodize per MIL-A-8625F, Type III, Class 2, .0005-.0045" (.5 - 4.5mils).<br>Prime per MIL-PRF-23377, Type I, Class N (Customer Supplied), .0006-.0009" (.6 - .9 mils).<br>Job: 21062      | Rev: A<br><br>PO: PO36166   | Line: 10    |
| 27<br>ea        | Part: 646.3713<br>Gusset<br>Hard Black Anodize per MIL-A-8625F, Type III, Class 2, .0005-.0045" (.5 - 4.5mils).<br>Prime per MIL-PRF-23377, Type I, Class N (Customer Supplied), .0006-.0009" (.6 - .9 mils).<br>Job: 21063    | Rev: A<br><br>PO: PO36166   | Line: 11    |
| 40<br>ea        | Part: 647.0116<br>Doubler<br>Hard Black Anodize per MIL-A-8625F, Type III, Class 2, .0005-.0045" (.5 - 4.5mils).<br>Prime per MIL-PRF-23377, Type I, Class N (Customer Supplied), .0006-.0009" (.6 - .9 mils).<br>Job: 21071   | Rev: A<br><br>PO: PO36166   | Line: 19    |
| 6<br>ea         | Part: 646.2910<br>Deflector<br>Hard Black Anodize per MIL-A-8625F, Type III, Class 2, .0005-.0045" (.5 - 4.5mils).<br>Prime per MIL-PRF-23377, Type I, Class N (Customer Supplied), .0006-.0009" (.6 - .9 mils).<br>Job: 21107 | Rev: NC<br><br>PO: PO36166  | Line: 28    |
| 1<br>ea         | Part: ADMINISTRATION FEE<br>Administrative Fee<br>Job: 21109   | Rev: N/A<br><br>PO: PO36166 | Line: 30-31 |
| Made in Canada. |   |                             |             |



A.T.G. Industries Inc.  
731 Industrielle Street  
Rockland, ON K4K 1T2  
Canada

Ph: (613) 446-4544

Fax: (613) 446-4556

### Pack List

Number: 913425

Date: 19-Jun-17

#### To

Dart Aerospace Ltd  
1270 Aberdeen St  
Hawkesbury, ON K6A 1K7

#### Ship To

Chantal Lavoie  
Dart Aerospace Ltd  
1270 Aberdeen St  
Hawkesbury, ON K6A 1K7

Ph: 613 632-9577

Fax: 613 632-1053

Ph: 613 632-9577

Fax: 613 632-1053

| Terms   |   | Ship Via |                        |
|---|---|----------|------------------------|
| Quantity   | Description   |          |                        |
| 6<br>ea   | Part: 646.3110<br>Channel<br>Hard Black Anodize per MIL-A-8625F, Type III, Class 2, .0005-.0045" (.5 - 4.5mils).<br>Prime per MIL-PRF-23377, Type I, Class N (Customer Supplied), .0006-.0009" (.6 - .9 mils).<br>Job: 21056 | Rev: NC  | PO: PO36166<br>Line: 4 |
| <p>CERTIFICATE OF CONFORMANCE<br/>A.T.G Industries Inc. certifies that all items in this shipment conform to the requirements.</p> <p>Date: <u>7/16/2017</u></p> <p>Certified Signature: <u>[Signature]</u></p> <p>Receiver Signature: <u>SP/7-6-20</u></p> <p>A.T.G Industries Inc. is AS9100 Registered and Nadcap Chemical Processing Accredited.</p> <p>Note: This Packing Slip may contain parts that have been PLATED. Items that are plated may be subject to natural tarnishing and it is suggested that they be inspected within 24 hours of receipt.</p> |   |          |                        |

Made in Canada.